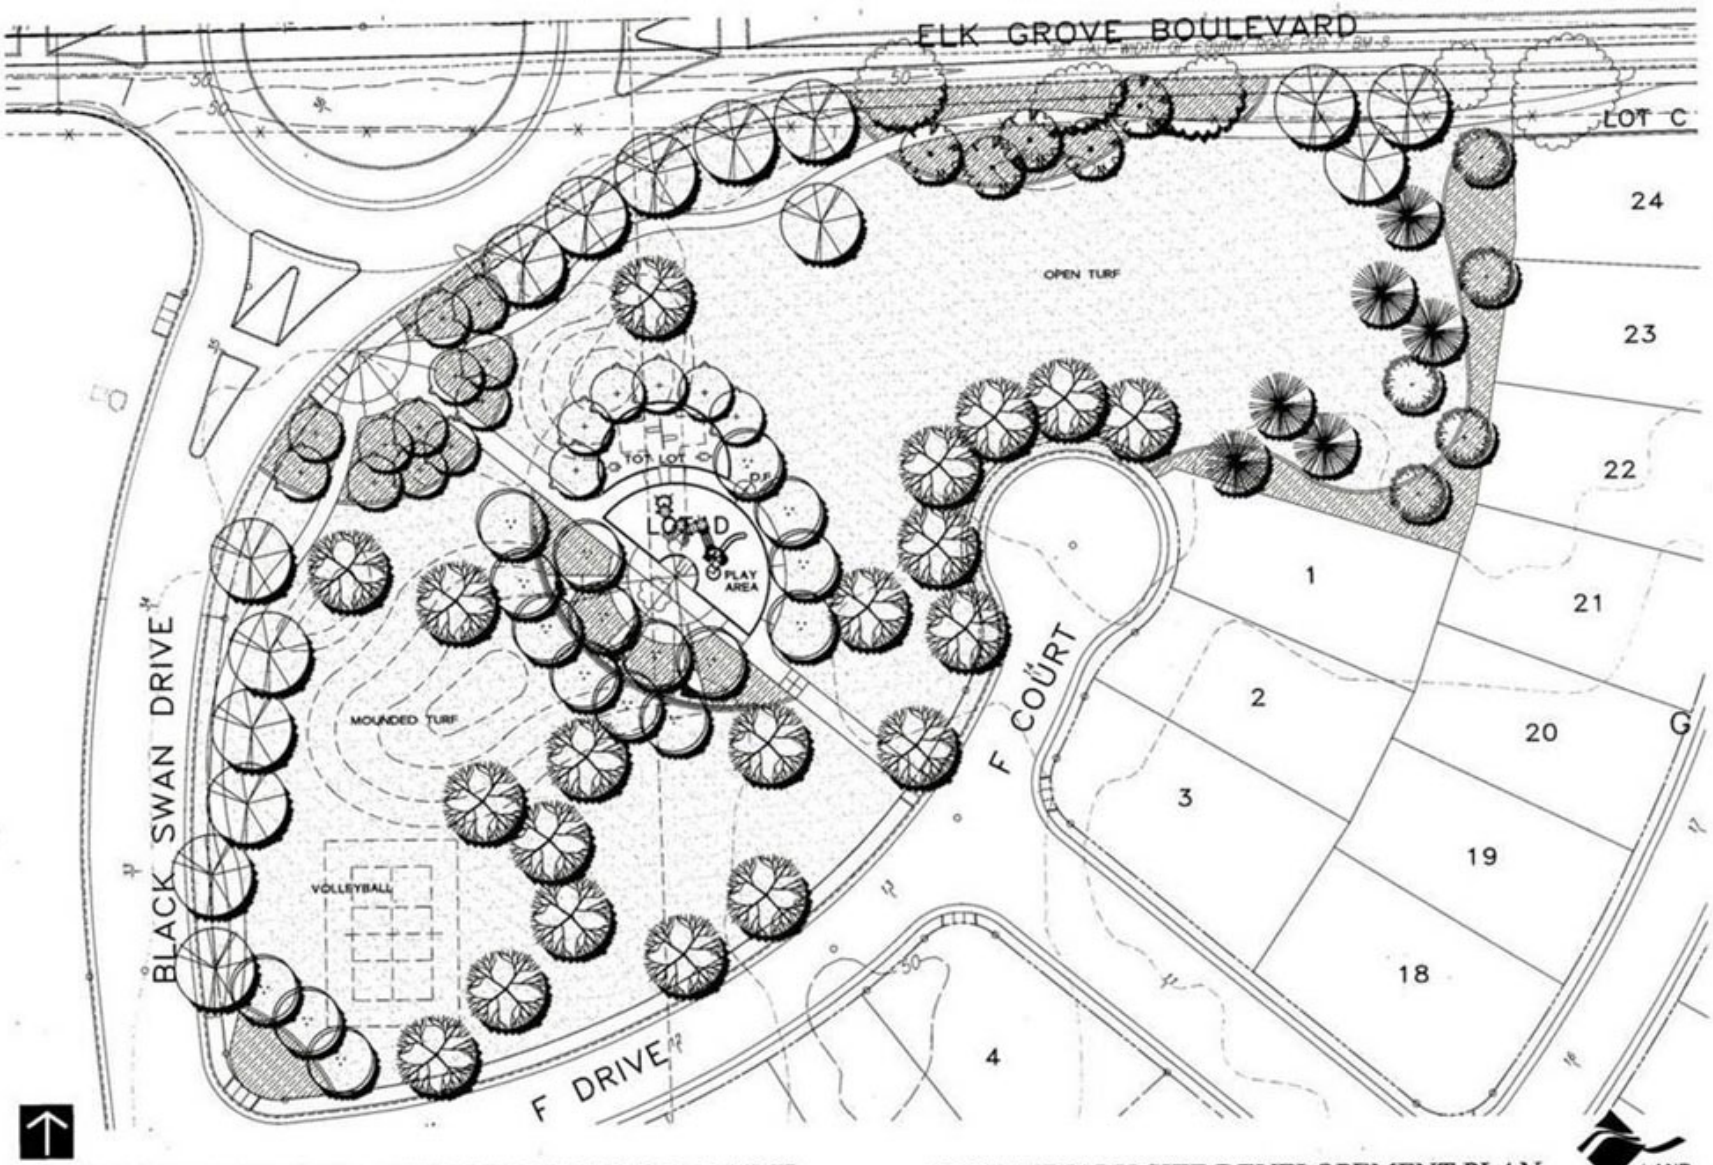

WINDSOR DOWNS - NEIGHBORHOOD PARK *PRELIMINARY SITE DEVELOPEMENT PLAN*

ELK GROVE, CALIFORNIA - Lennar Communities and EGCSD

SCALE: 1"=20'0" *PL1* DATE: 6/15/02 PROJECT: LC-02045

LAND ARCHITECTURE INCORPORATED

LEWIS PARK