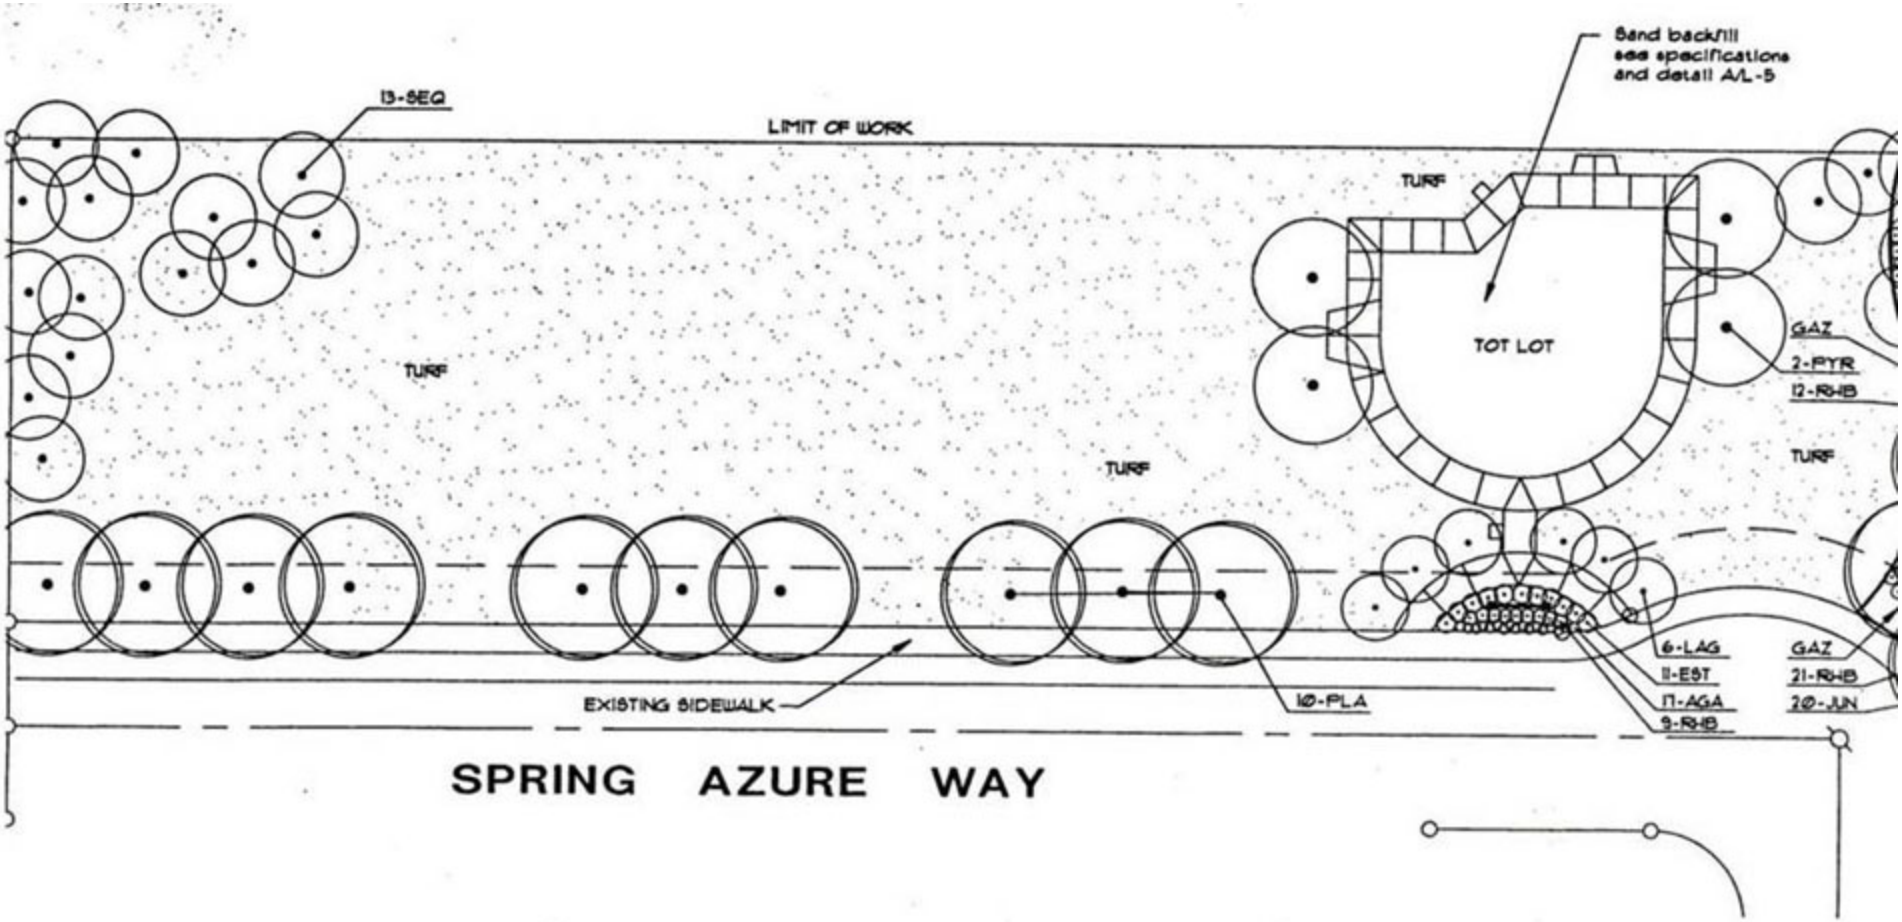

MACDONALD PARK